


1 EXISTING FLOOR PLAN
SCALE: 1/8" = 1'-0"

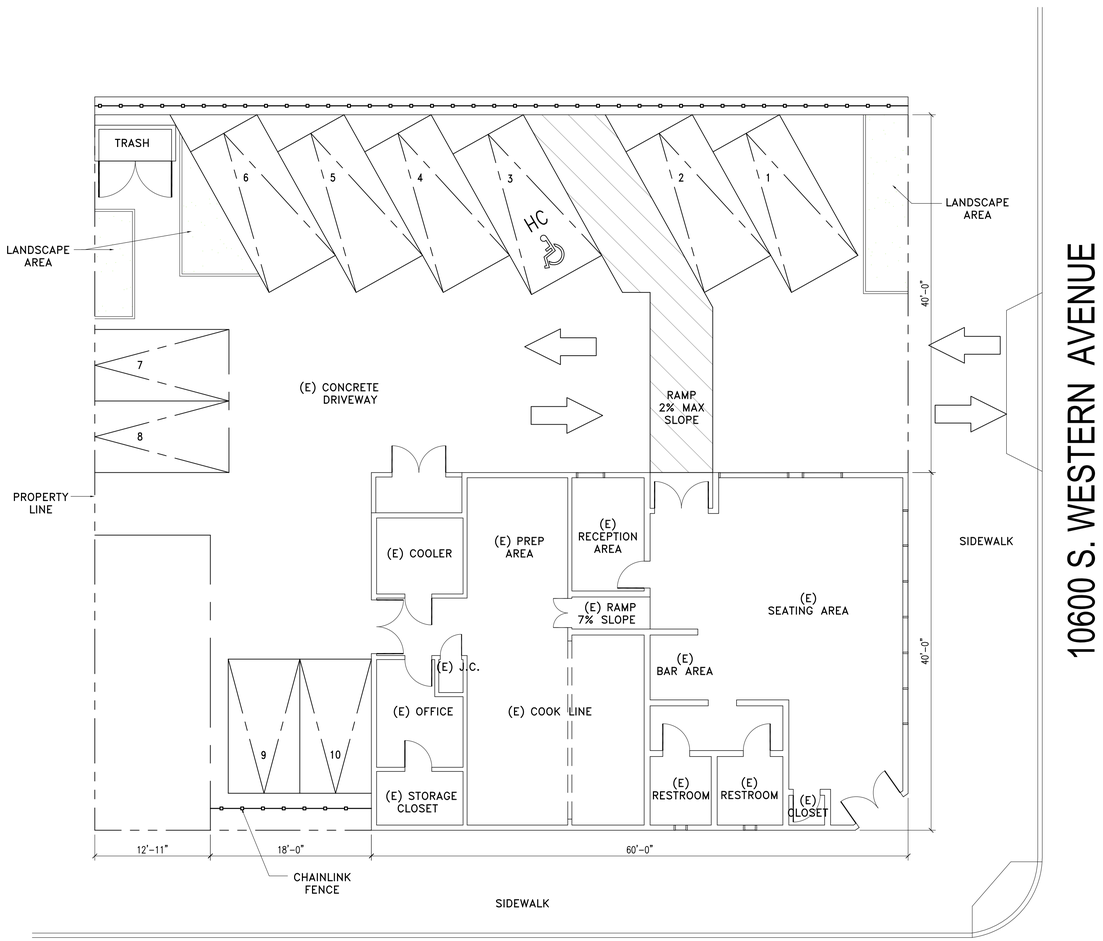


2 PROPOSED FLOOR PLAN
SCALE: 1/8" = 1'-0"

FRANCO ARCHITECTS INC.
12345 Ventura Blvd. H
Studio City, CA 91604
Architecture and Planning
Tel 818 754-2030
Fax 818 754-2032

# TEACH TECH CHARTER HIGH SCHOOL

10600 S WESTERN AVE., LOS ANGELES, CA 90044
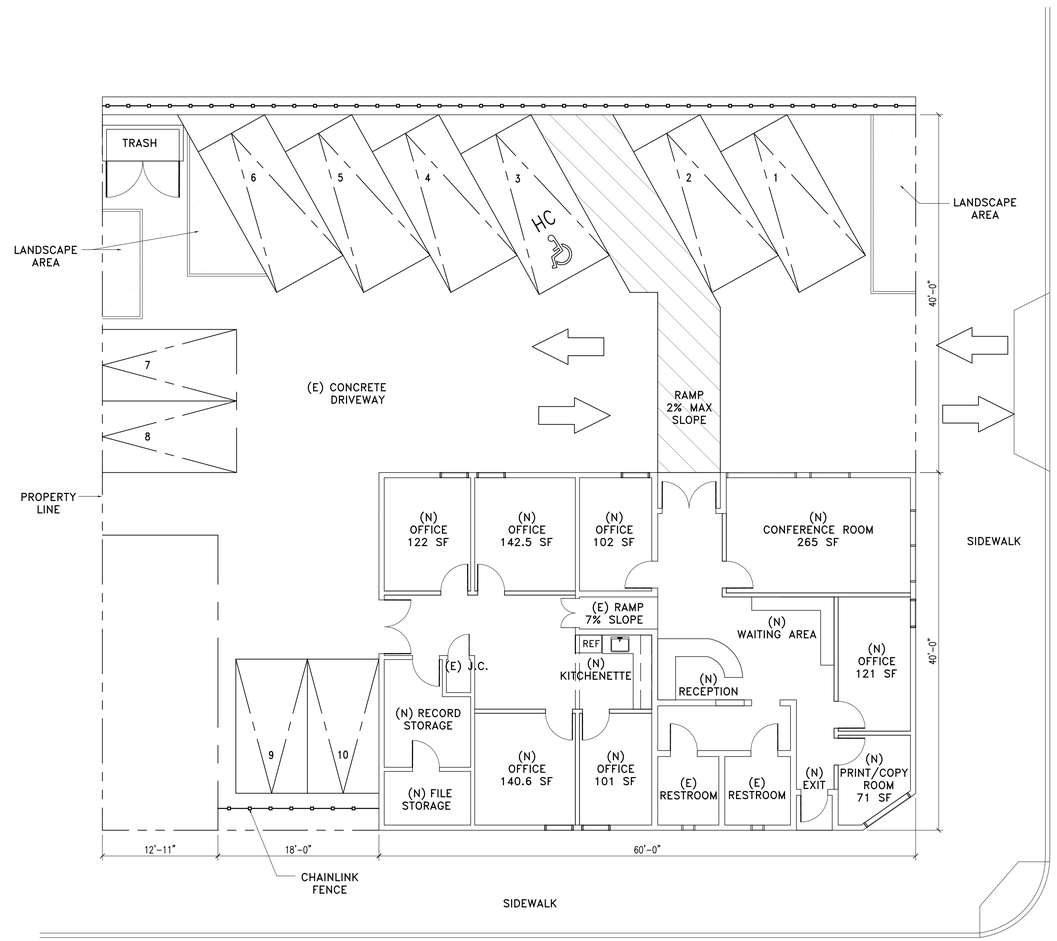
| REV | DESCRIPTION | DATE |
|---|---|---|
| | | |

PROJECT
TEACH TECH CHARTER HIGH SCHOOL

PROJECT ADDRESS
10600 S WESTERN AVE.
LOS ANGELES, CA

DRAWING TITLE
EXISTING AND PROPOSED PLAN

| JOB NUMBER | DRAWN BY |
|---|---|
| FILE NAME | ISSUE DATE 9/23/2019 |
| | DRAWING SCALE AS NOTED |

DRAWING NUMBER
A1.0