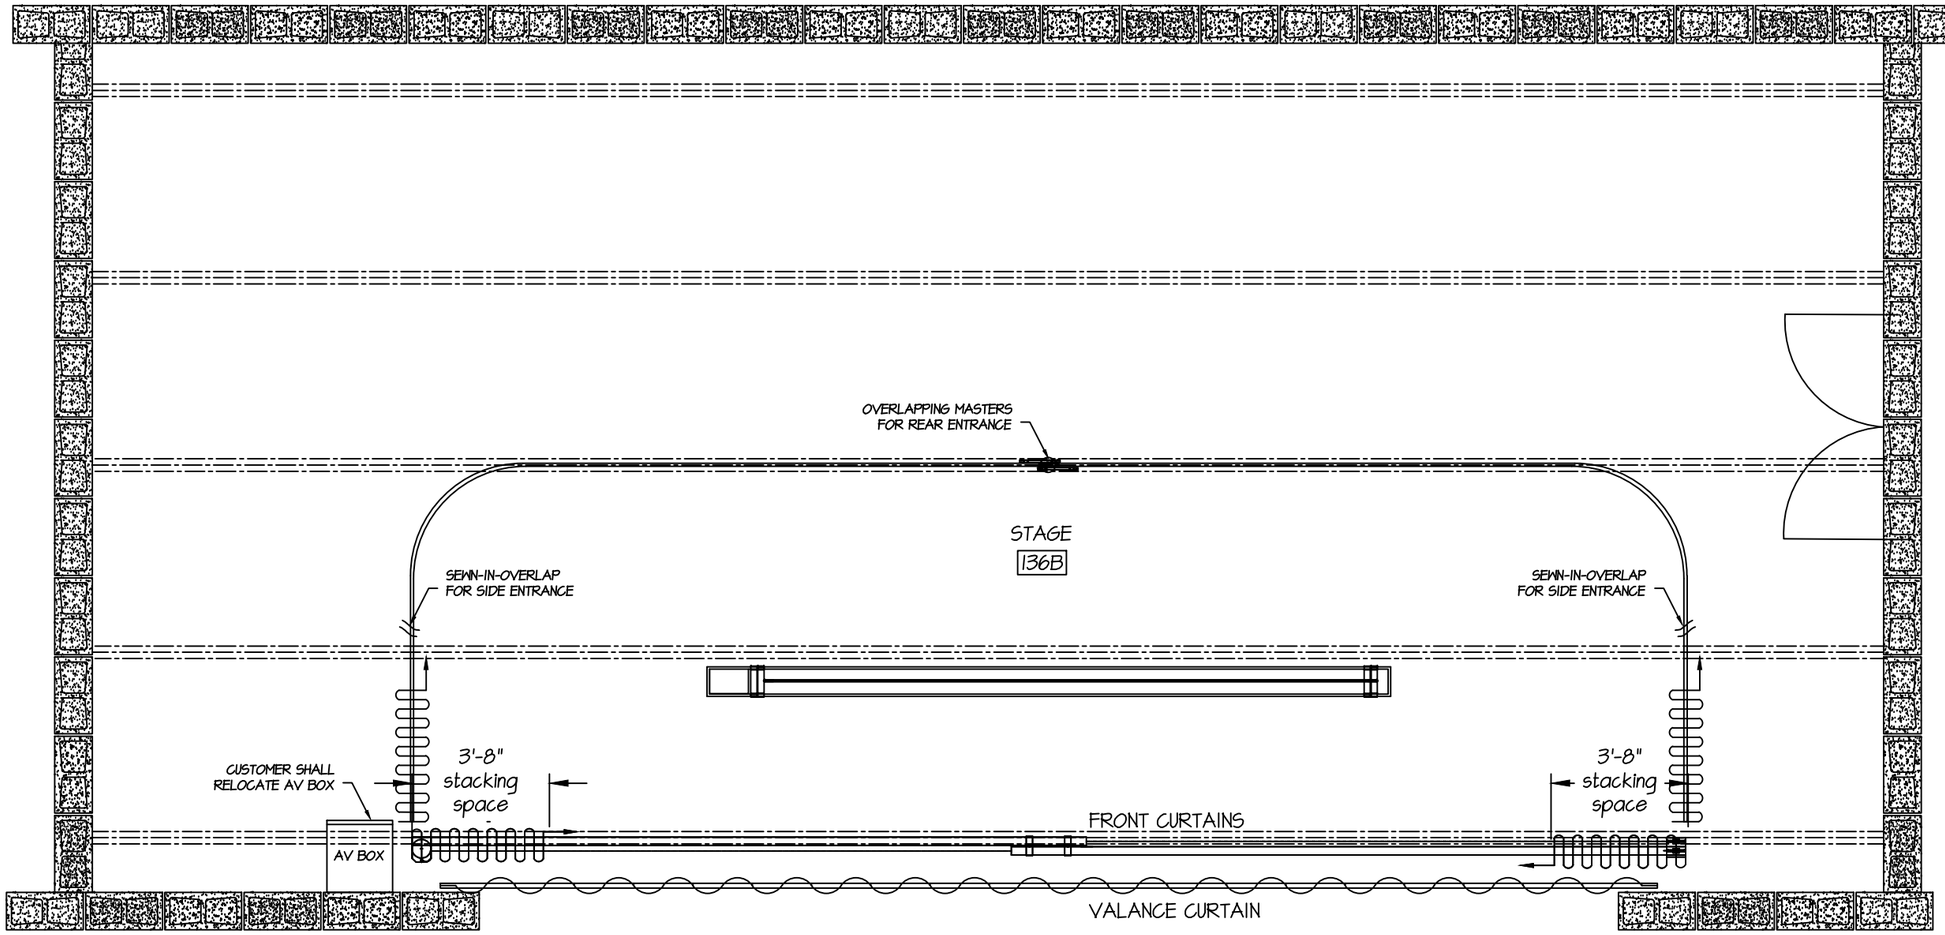

PLAN VIEW OF PLATFORM

SCALE: NTS= 1'-0"

Stagecraft Industries, Inc.
P.O. BOX 4442
PORTLAND, OR 97208
5051 N. LAGOON AVE
PORTLAND, OR 97217
Phone: 503-286-1600
Fax: 503-286-3345
Web: www.stagecraftindustries.com

REV #	REV BY	CHK BY	DESCRIPTION	DATE

REVISIONS

THIS DOCUMENT MAY CONTAIN INFORMATION PROPRIETARY TO STAGECRAFT INDUSTRIES, INC. ALL RIGHTS OF PROPRIETARY DESIGN FEATURES AND/OR INVENTIONS, ARE RESERVED BY STAGECRAFT INDUSTRIES, INC. THIS DRAWING OR ANY OF ITS COMPONENTS SHALL NOT BE REPRODUCED, TRANSFERRED, OR USED FOR DESIGN OR MANUFACTURE WITHOUT WRITTEN PERMISSION FROM STAGECRAFT INDUSTRIES, INC.

Drawn By: (GRG)
Checked By: ( )

Project Name:
OGDEN PREP SCHOOL
OGDEN, UTAH

Section:

Drawing Title:
STAGE CURTAINS
PLAN VIEW

Project:

Sheet:
SR1.0

Date:
11.10.23